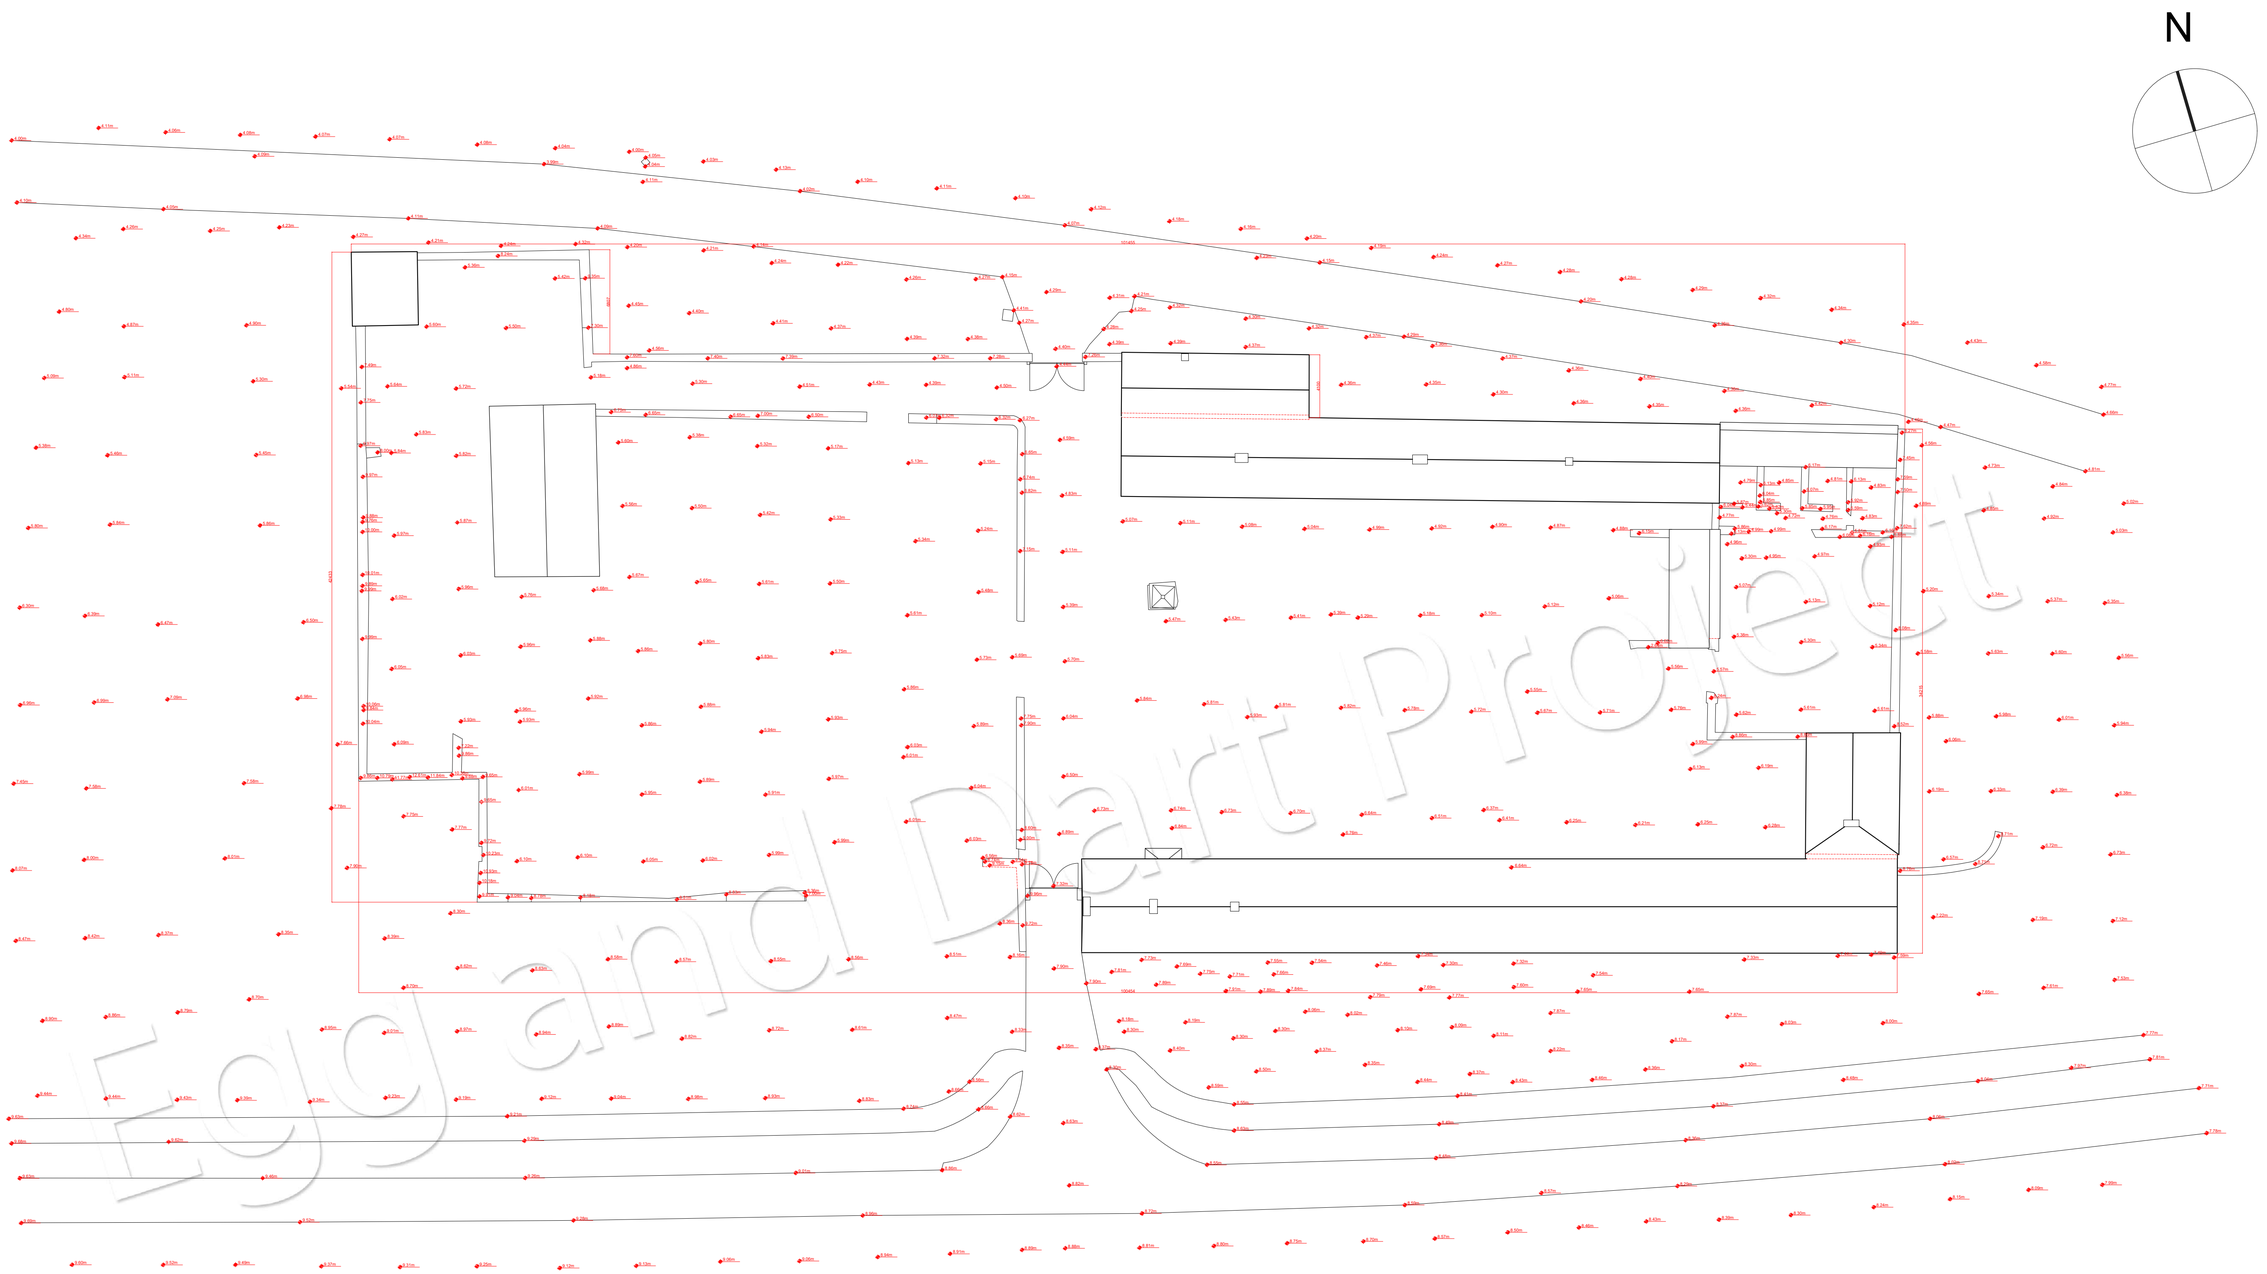

SITE PLAN
SCALE: 1:200

Egg & Dart Project

Egg & Dart Project
Whiterock Hill, Wexford
Tel. 0857505574
E-mail: info@egganddartproject.com

NOTE:

1. The survey is based on a combination of GPS, electronic survey and taped measurement.
2. All levels shown are relative to Malin Head Vertical Datum.
3. Levels are in meters based on coordinates system ITM15 ROI, OSI Ireland providing corections,
4. All the dimensions should be checked before commencing work.

6 4 2 0 2 4 6
SCALE 1:200

LEGEND:
parts of building/site with no access for survey

Oldbridge Estate,
Old farmyard,
Highlands,
Co. Meath.

Title: Survey carried out on behalf of the Commissioners of Public Works in Ireland

Site plan

Sheet:	Scale:	Data:	File No:
1 (A1)	1 : 200	22/08/25	189/08/25

Surveyed and drawn by : Egg & Dart Project

N

ELEVATION X

ELEVATION B

ELEVATION A

ELEVATION C

ELEVATION W

ELEVATION Y

D

B

A

C

GROUND FLOOR PLAN
SCALE: 1:100

Egg and Dart Project

Egg & Dart Project
Whiterock Hill, Wexford
Tel. 0857505074
E-mail: info@eggandartproject.com

NOTE:

1. The survey is based on a combination of GPS, electronic survey and taped measurement.
2. All levels shown are relative to Malin Head Vertical Datum.
3. Levels are in meters based on coordinates system ITM15 ROI, OSI Ireland providing corrections,
4. All the dimensions should be checked before commencing work.

3 2 1 0 1 2 3
SCALE 1:100

LEGEND:
parts of building/site with no access for survey

Oldbridge Estate,
Old farmyard,
Highlands,
Co. Meath.

Title: Survey carried out on behalf of the Commissioners of Public Works in Ireland

Ground floor plan

Sheet:	Scale:	Data:	File No:
2 (A0)	1 : 100	22/08/25	189/08/25

Surveyed and drawn by : Egg & Dart Project

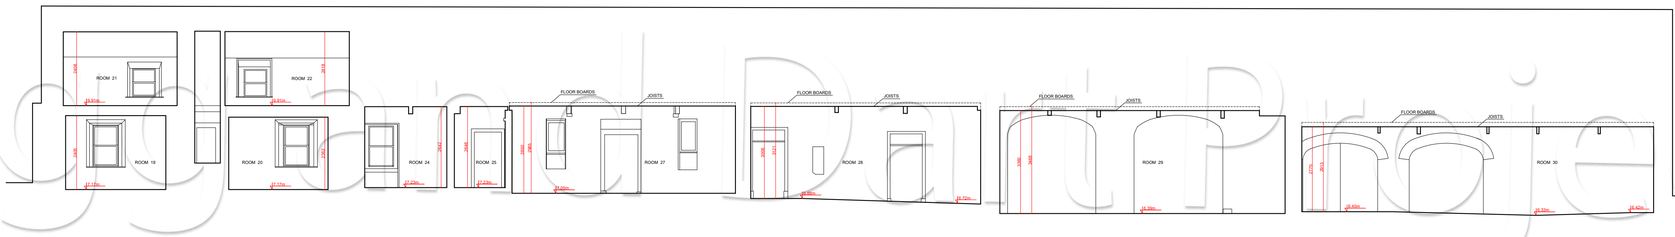

SECTION A-A
SCALE: 1:100

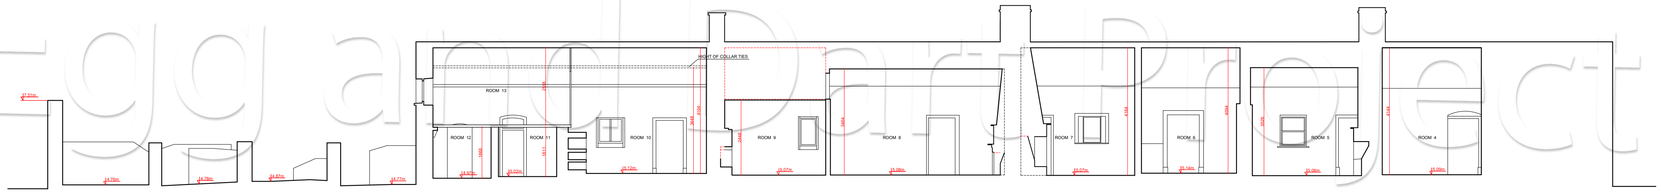

SECTION B-B
SCALE: 1:100

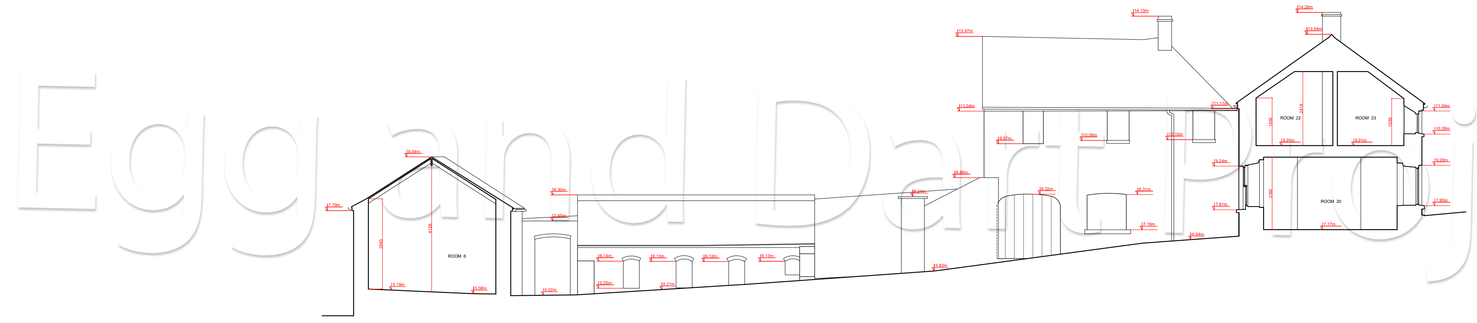

SECTION C-C
SCALE: 1:100

Egg and Dart Project

Egg & Dart Project
Whiterock Hill, Wexford
Tel. 0857505574
E-mail: info@eggandartproject.com

NOTE:

1. The survey is based on a combination of GPS, electronic survey and taped measurement.
2. All levels shown are relative to Malin Head Vertical Datum.
3. Levels are in meters based on coordinates system ITM15 ROI, OSI Ireland providing corections,
4. All the dimensions should be checked before commencing work.

3 2 1 0 1 2 3
SCALE 1:100

LEGEND:
parts of building/site with no access for survey

Oldbridge Estate,
Old farmyard,
Highlands,
Co. Meath.

Title: Survey carried out on behalf of the Commissioners of Public Works in Ireland
Section A-A,
Section B-B,
Section C-C

Sheet:	Scale:	Data:	File No:
5 (A1)	1 : 100	22/08/25	189/08/25

Surveyed and drawn by : Egg & Dart Project

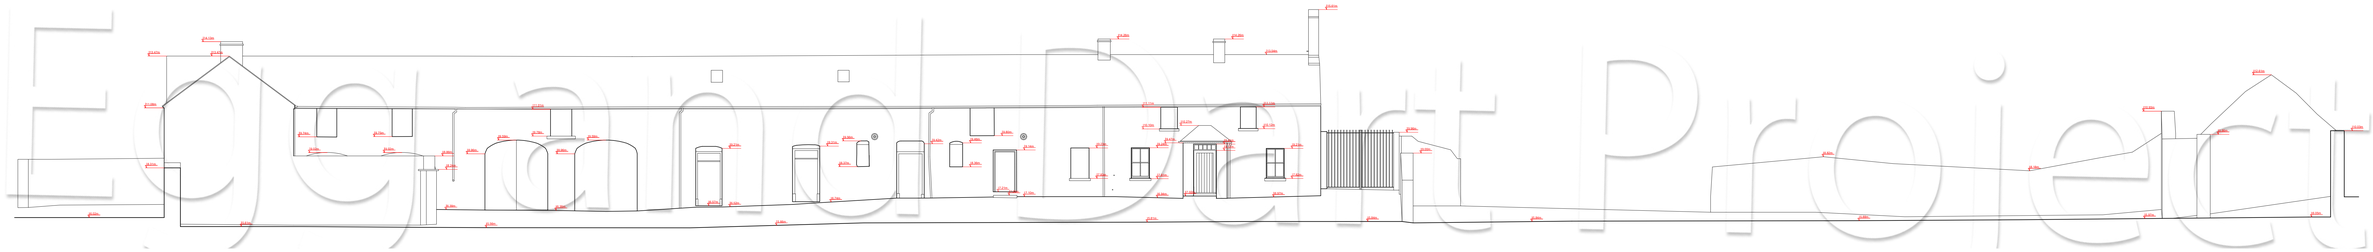

ELEVATION A
SCALE: 1:100

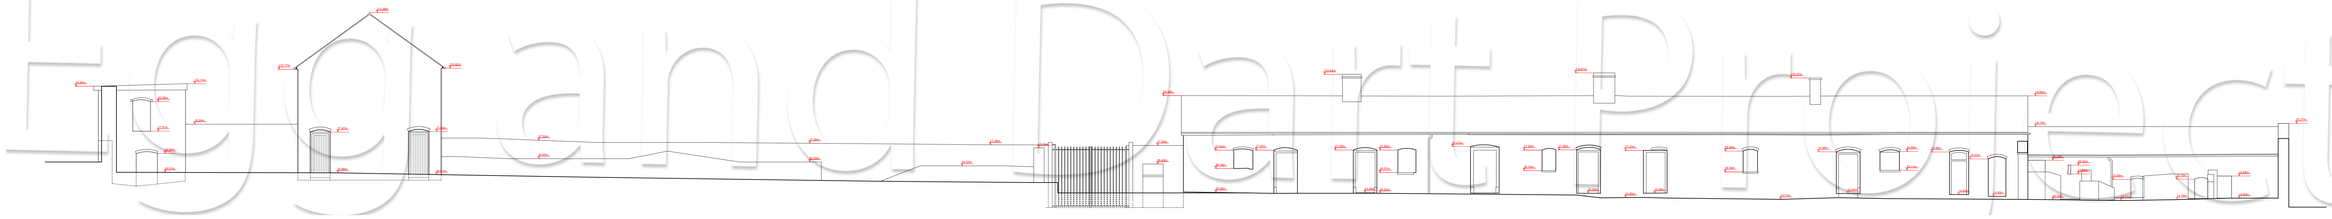

ELEVATION B
SCALE: 1:100

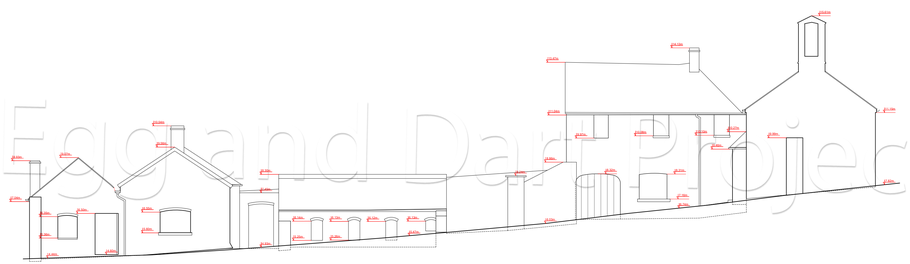

ELEVATION C
SCALE: 1:100

Egg and Dart Project

Egg & Dart Project
Whitelrock Hill, Wexford
Tel. 0857505974
E-mail: info@eggandartproject.com

NOTE:

1. The survey is based on a combination of GPS, electronic survey and taped measurement.
2. All levels shown are relative to Malin Head Vertical Datum.
3. Levels are in meters based on coordinates system ITM15 ROI, OSI Ireland providing corections,
4. All the dimensions should be checked before commencing work.

3 2 1 0 1 2 3
SCALE 1:100

LEGEND:
parts of building/site with no access for survey

Oldbridge Estate,
Old farmyard,
Highlands,
Co. Meath.

Title: Survey carried out on behalf of the Commissioners of Public Works in Ireland
Elevation A,
Elevation B,
Elevation C

Sheet:	Scale:	Data:	File No:
6 (A0)	1 : 100	22/08/25	189/08/25

Surveyed and drawn by: Egg & Dart Project

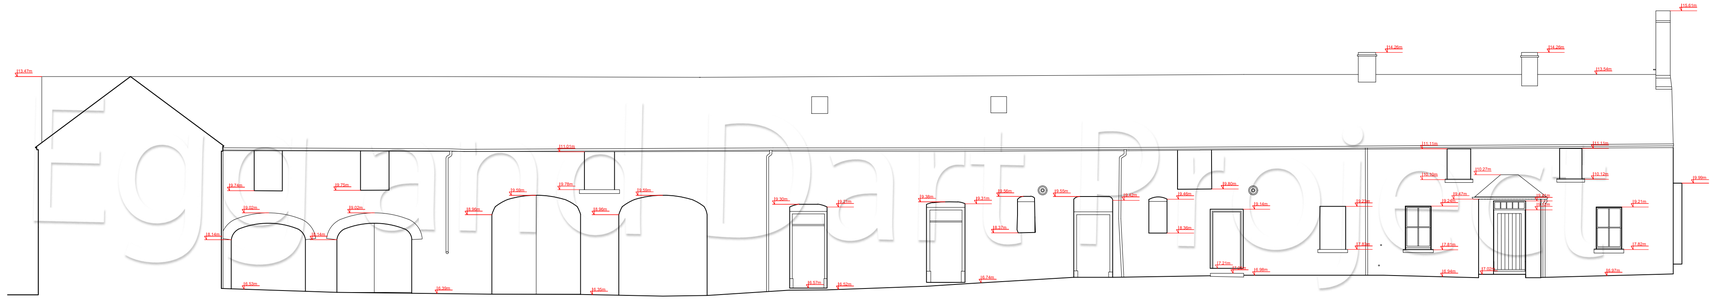

FRONT ELEVATION
SCALE: 1:100

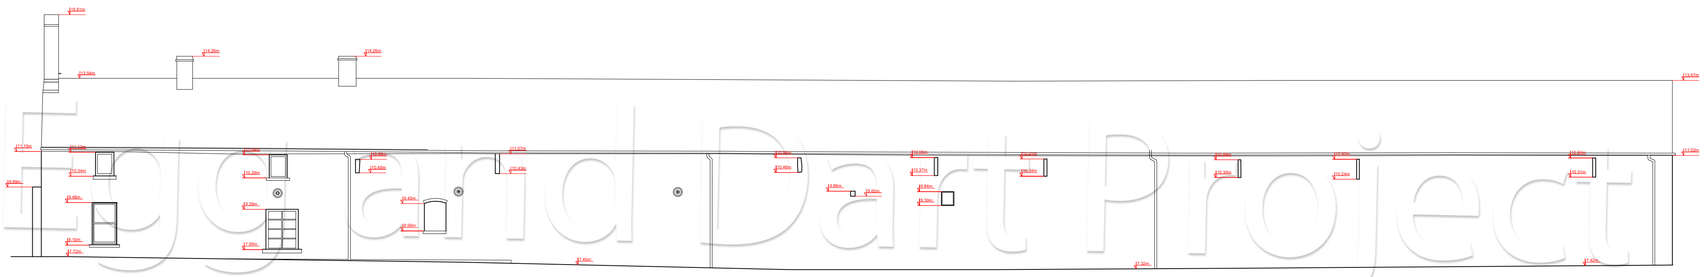

REAR ELEVATION
SCALE: 1:100

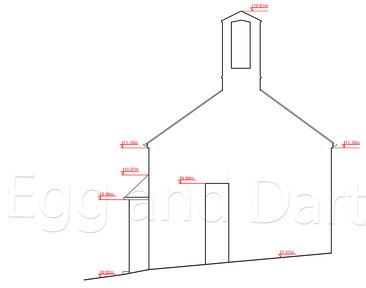

WEST ELEVATION
SCALE: 1:100

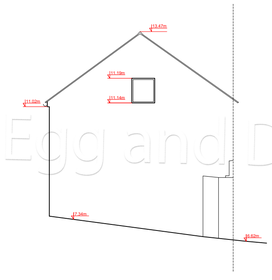

EAST ELEVATION
SCALE: 1:100

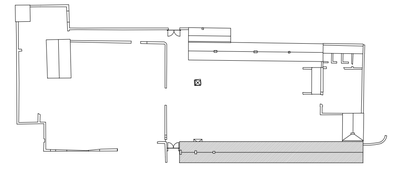

Egg and Dart Project

Egg & Dart Project
Whiterock Hill, Wexford
Tel. 0857505574
E-mail: info@eggandartproject.com

NOTE:

1. The survey is based on a combination of GPS, electronic survey and taped measurement.
2. All levels shown are relative to Malin Head Vertical Datum.
3. Levels are in meters based on coordinates system ITM15 ROI, OSI Ireland providing corections,
4. All the dimensions should be checked before commencing work.

3 2 1 0 1 2 3
SCALE 1:100

LEGEND:
parts of building/site with no access for survey

Oldbridge Estate,
Old farmyard,
Highlands,
Co. Meath.

Title: Survey carried out on behalf of the Commissioners of Public Works in Ireland

Elevations of Building B1

Sheet:	Scale:	Data:	File No:
8 (A1)	1 : 100	22/08/25	189/08/25

Surveyed and drawn by : Egg & Dart Project